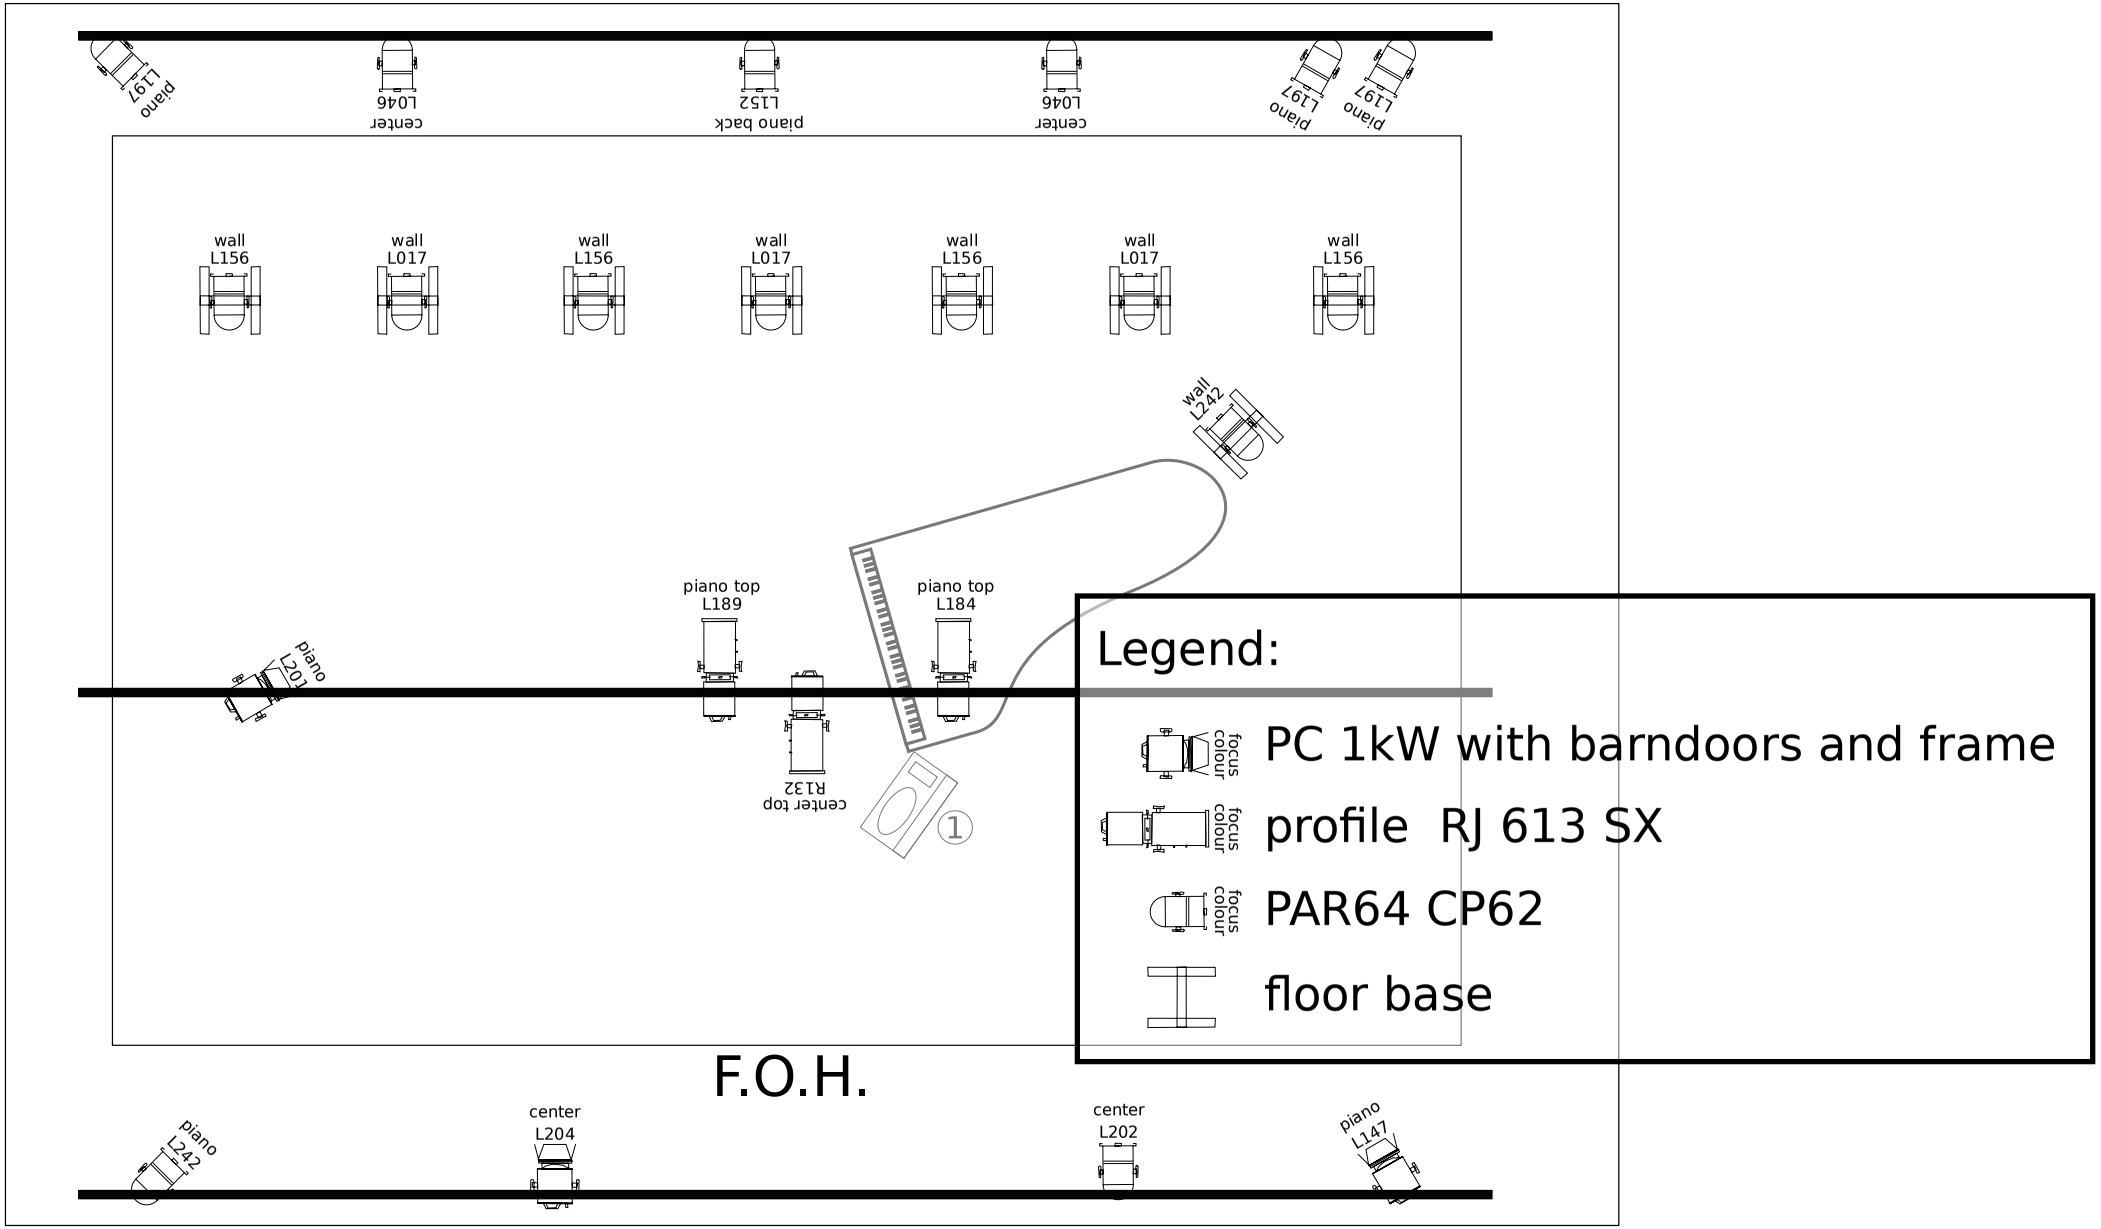
piano
L197
center
L046
piano back
L152
center
L046
piano
L197
piano
L197
wall
L156
wall
L017
wall
L156
wall
L017
wall
L156
wall
L017
wall
L156
wall
L242
piano top
L189
piano top
L184
piano
L201
center top
R132
1
F.O.H.
piano
L242
center
L204
center
L202
piano
L147
Legend:
focus
colour
PC 1kW with barndoors and frame
focus
colour
profile RJ 613 SX
focus
colour
PAR64 CP62
floor base